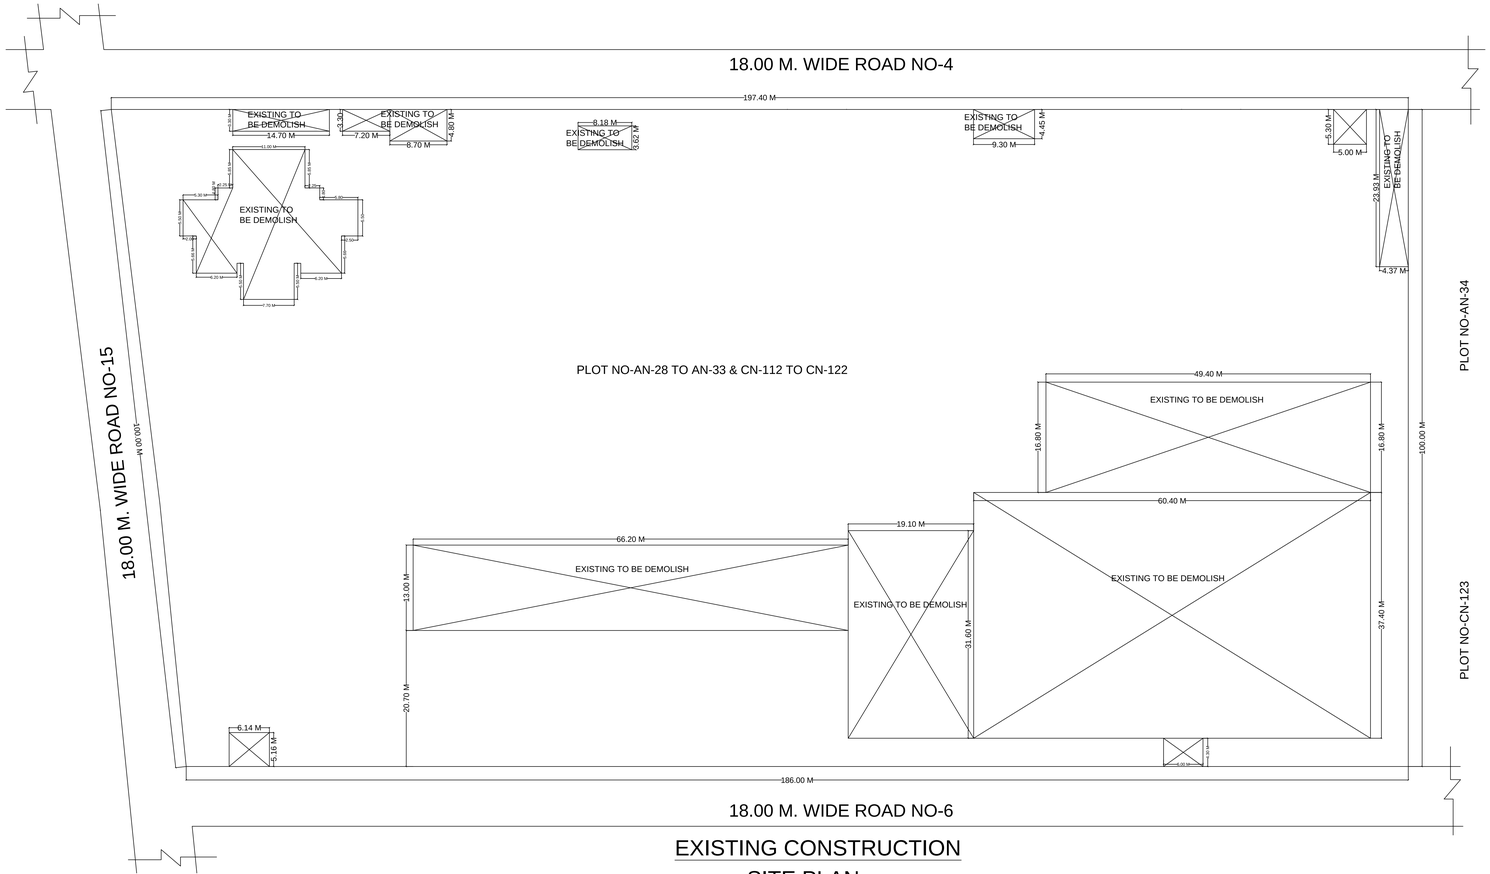

EXISTING CONSTRUCTION
SITE PLAN

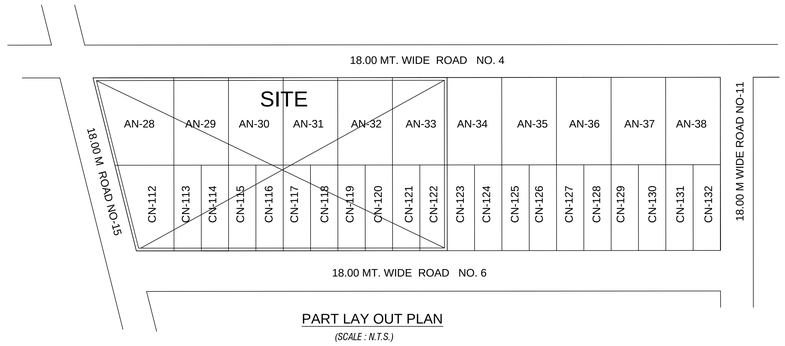

PART LAY OUT PLAN
(SCALE : N.T.S.)

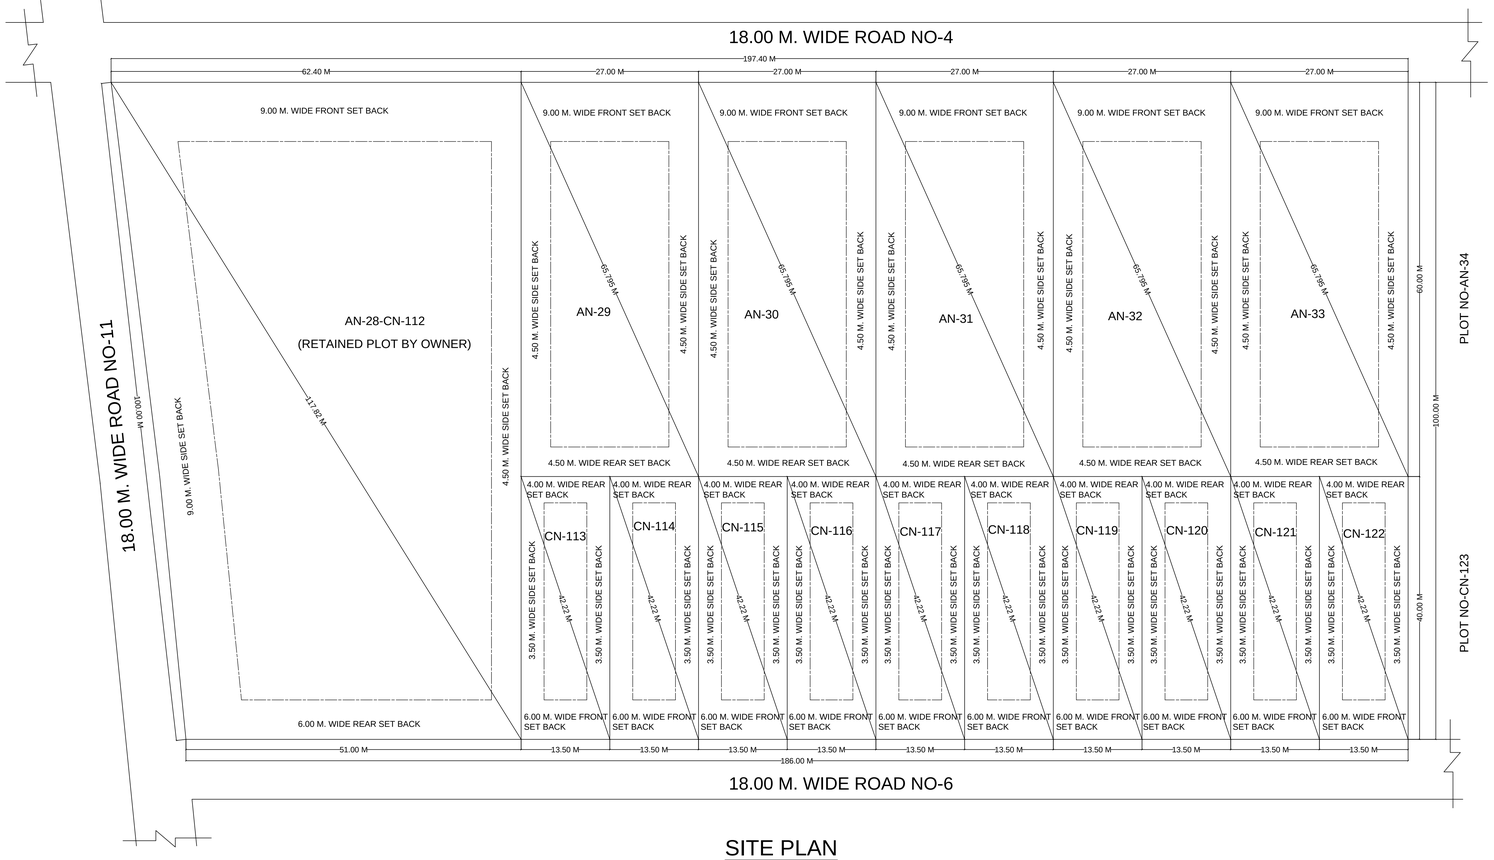

SITE PLAN